
Allwedd/Key

➔ ➔ ➔ ➔ TRAFFIG UN-FFORDD/ONE-WAY TRAFFIC

GWAHARDD POB CERBYD MODURPROHIBITION OF ALL MOTOR VEHICLES

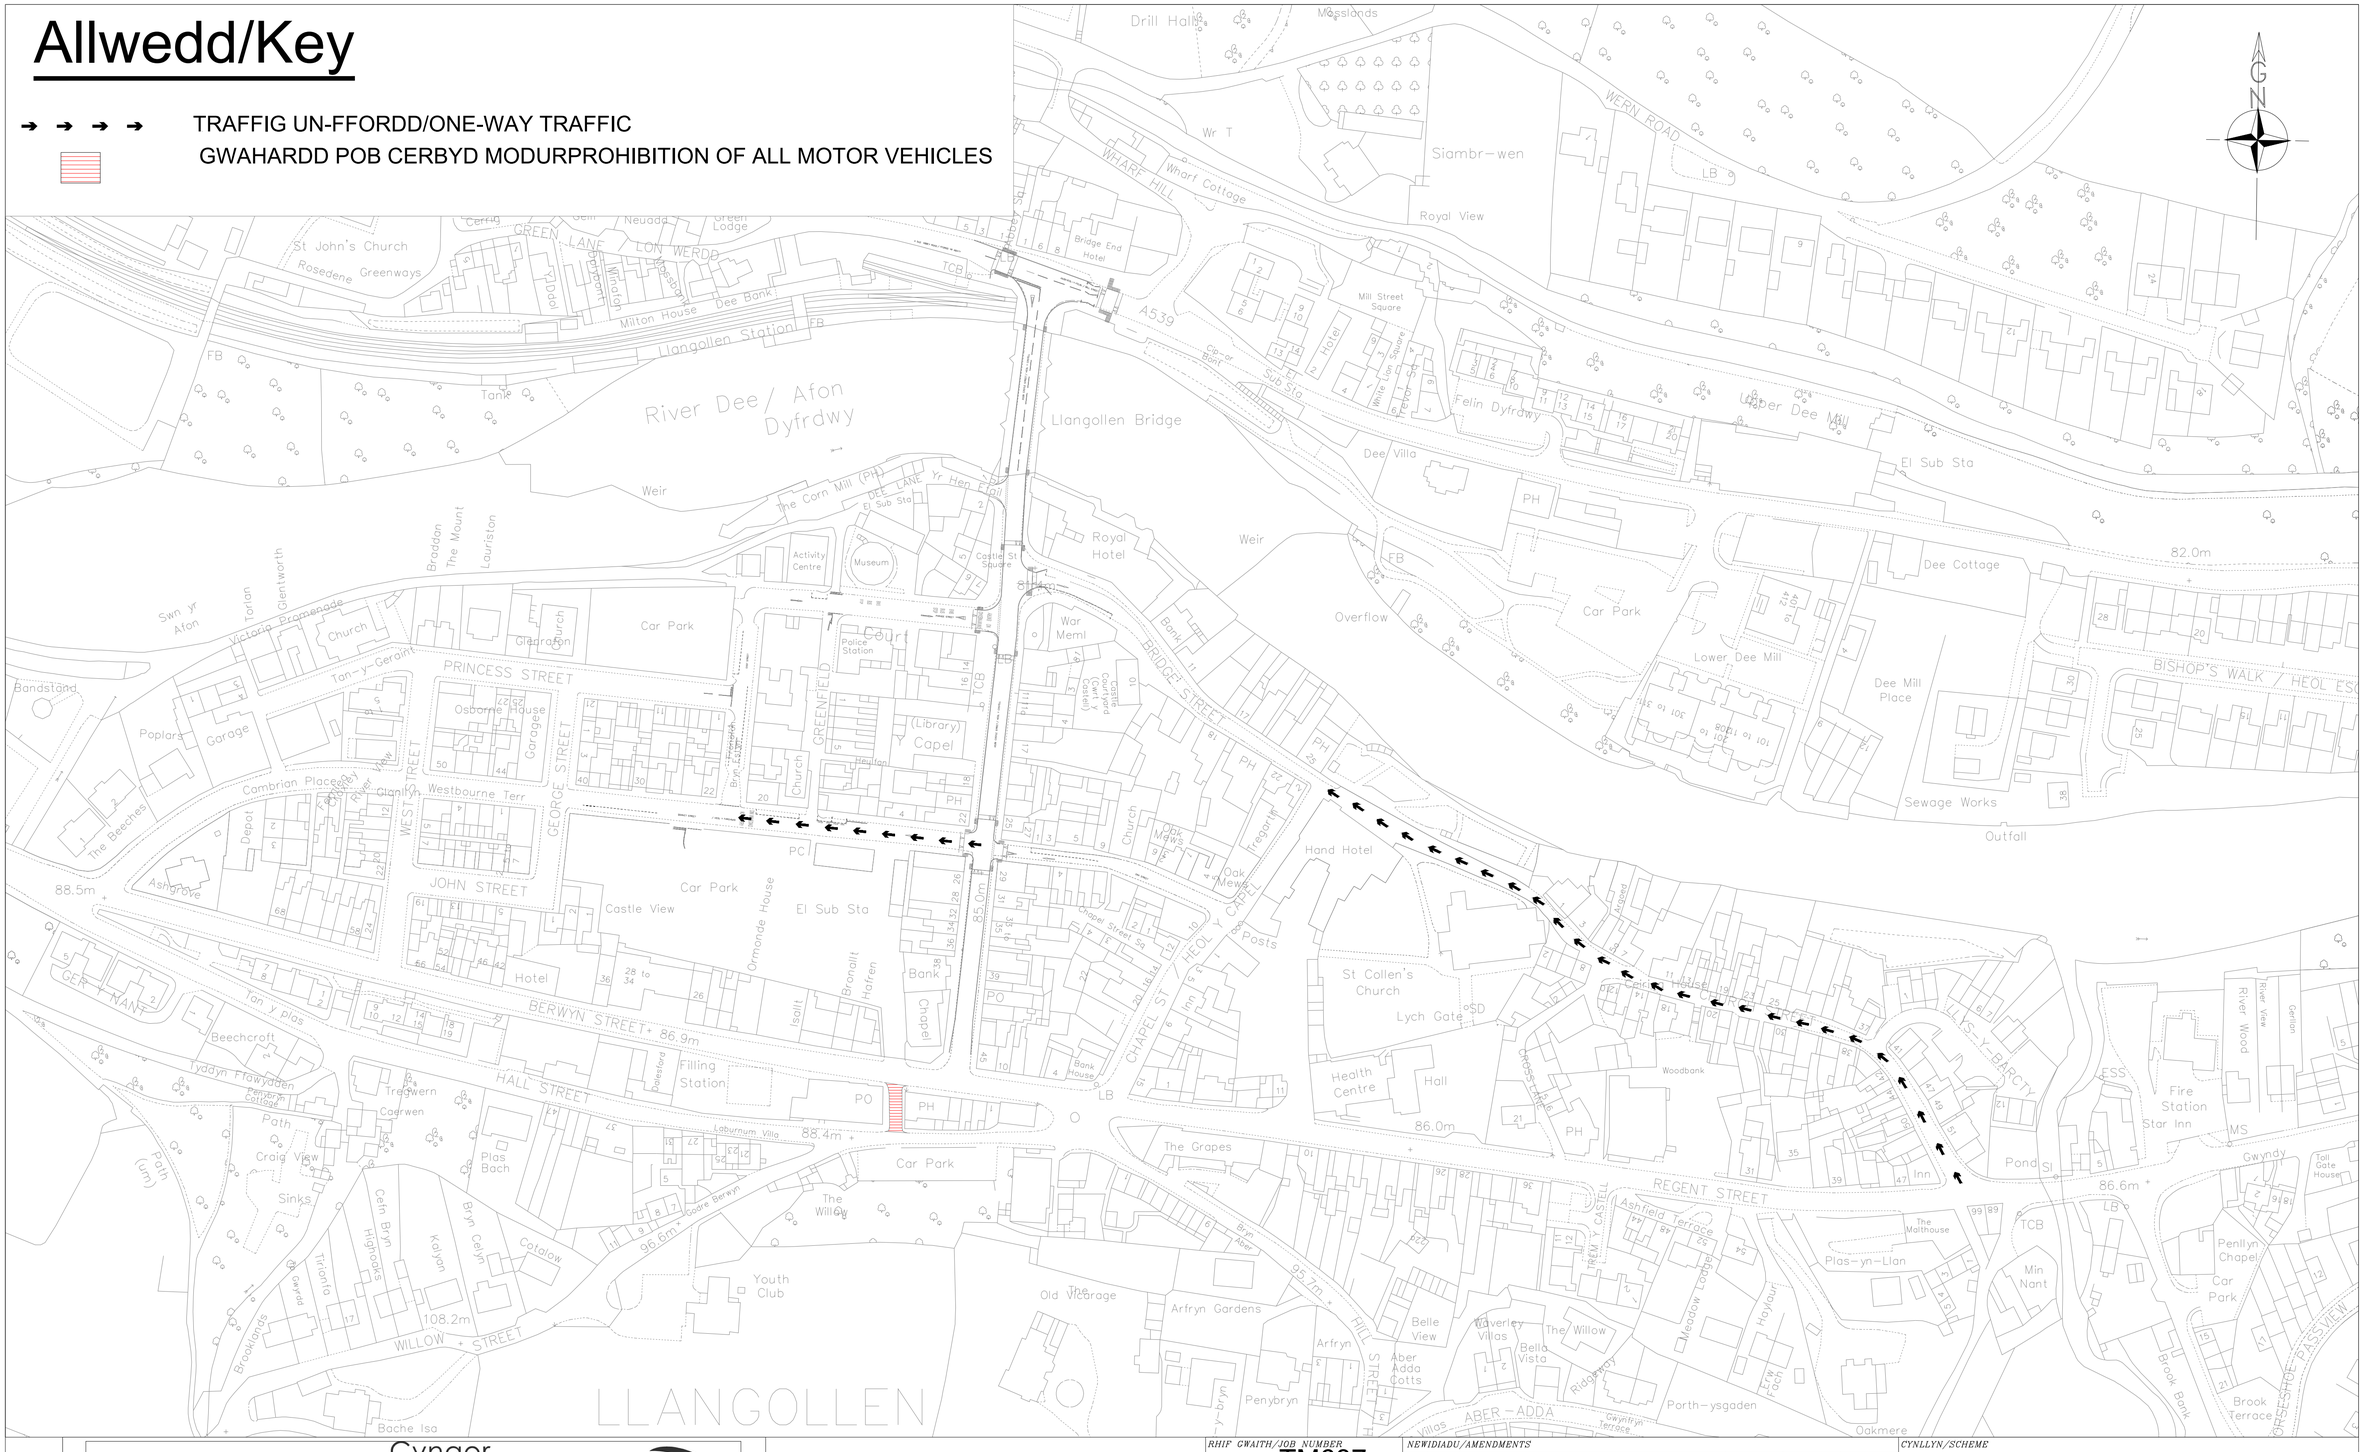

DRAWING NUMBER TM687/D/02A

Cyngor sir ddinbych denbighshire County Council

Pennaeth Cynllunio a Gwarchod y Cyhoedd
Head of Planning and Public Protection

Traffig, Parcio a Diogelwch Ffyrdd
Traffic, Parking and Road Safety

RHIF GWAITH/JOB NUMBER	TM687
DYLUNIWYD/DRAWING SCALES	1:1000 @ A1
RHIF GRID/NATIONAL GRID REFERENCE	SJ2040
DYLUNIWYD GAN/DRAWN BY	RLE
CYMERADWYWYD GAN/APPROVED BY	PGL

NEWIDIADU/AMENDMENTS

A	Lluniad Gwreiddiol/Original Drawing				07/06/21

STATWS LLUNIAD/DRAWING STATUS	ISSUE
DYDDIAD NEWID OLAF/LAST EDIT DATE	07/06/21

CYNLLYN/SCHEME: LLANGOLLEN 2020

TEITL LLUNIAD/DRAWING TITLE: CYFYNGIADAU TRAFFIG SYMUDOL ARFAETHEDIG
PROPOSED MOVING TRAFFIC RESTRICTIONS

RHIF LLUNIAD/DRAWING NUMBER: TM687/D/02A