
**NOTES:**

1 All signing specified in accordance with TSRGD 2016.

2 Terminal signing to be 750mm roundel on yellow backing board. Total sign dimensions to be 900mm x 900mm.

3 Repeater signing to be 300mm. First repeater sign following terminal signing to be located within 250m of said terminal. All other repeater signing to be spaced at no greater than 350m centres where clear forward visibility allows.

4 Sign locations indicated on this plan are indicative only. Exact locations to be determined on site by DCC engineers.

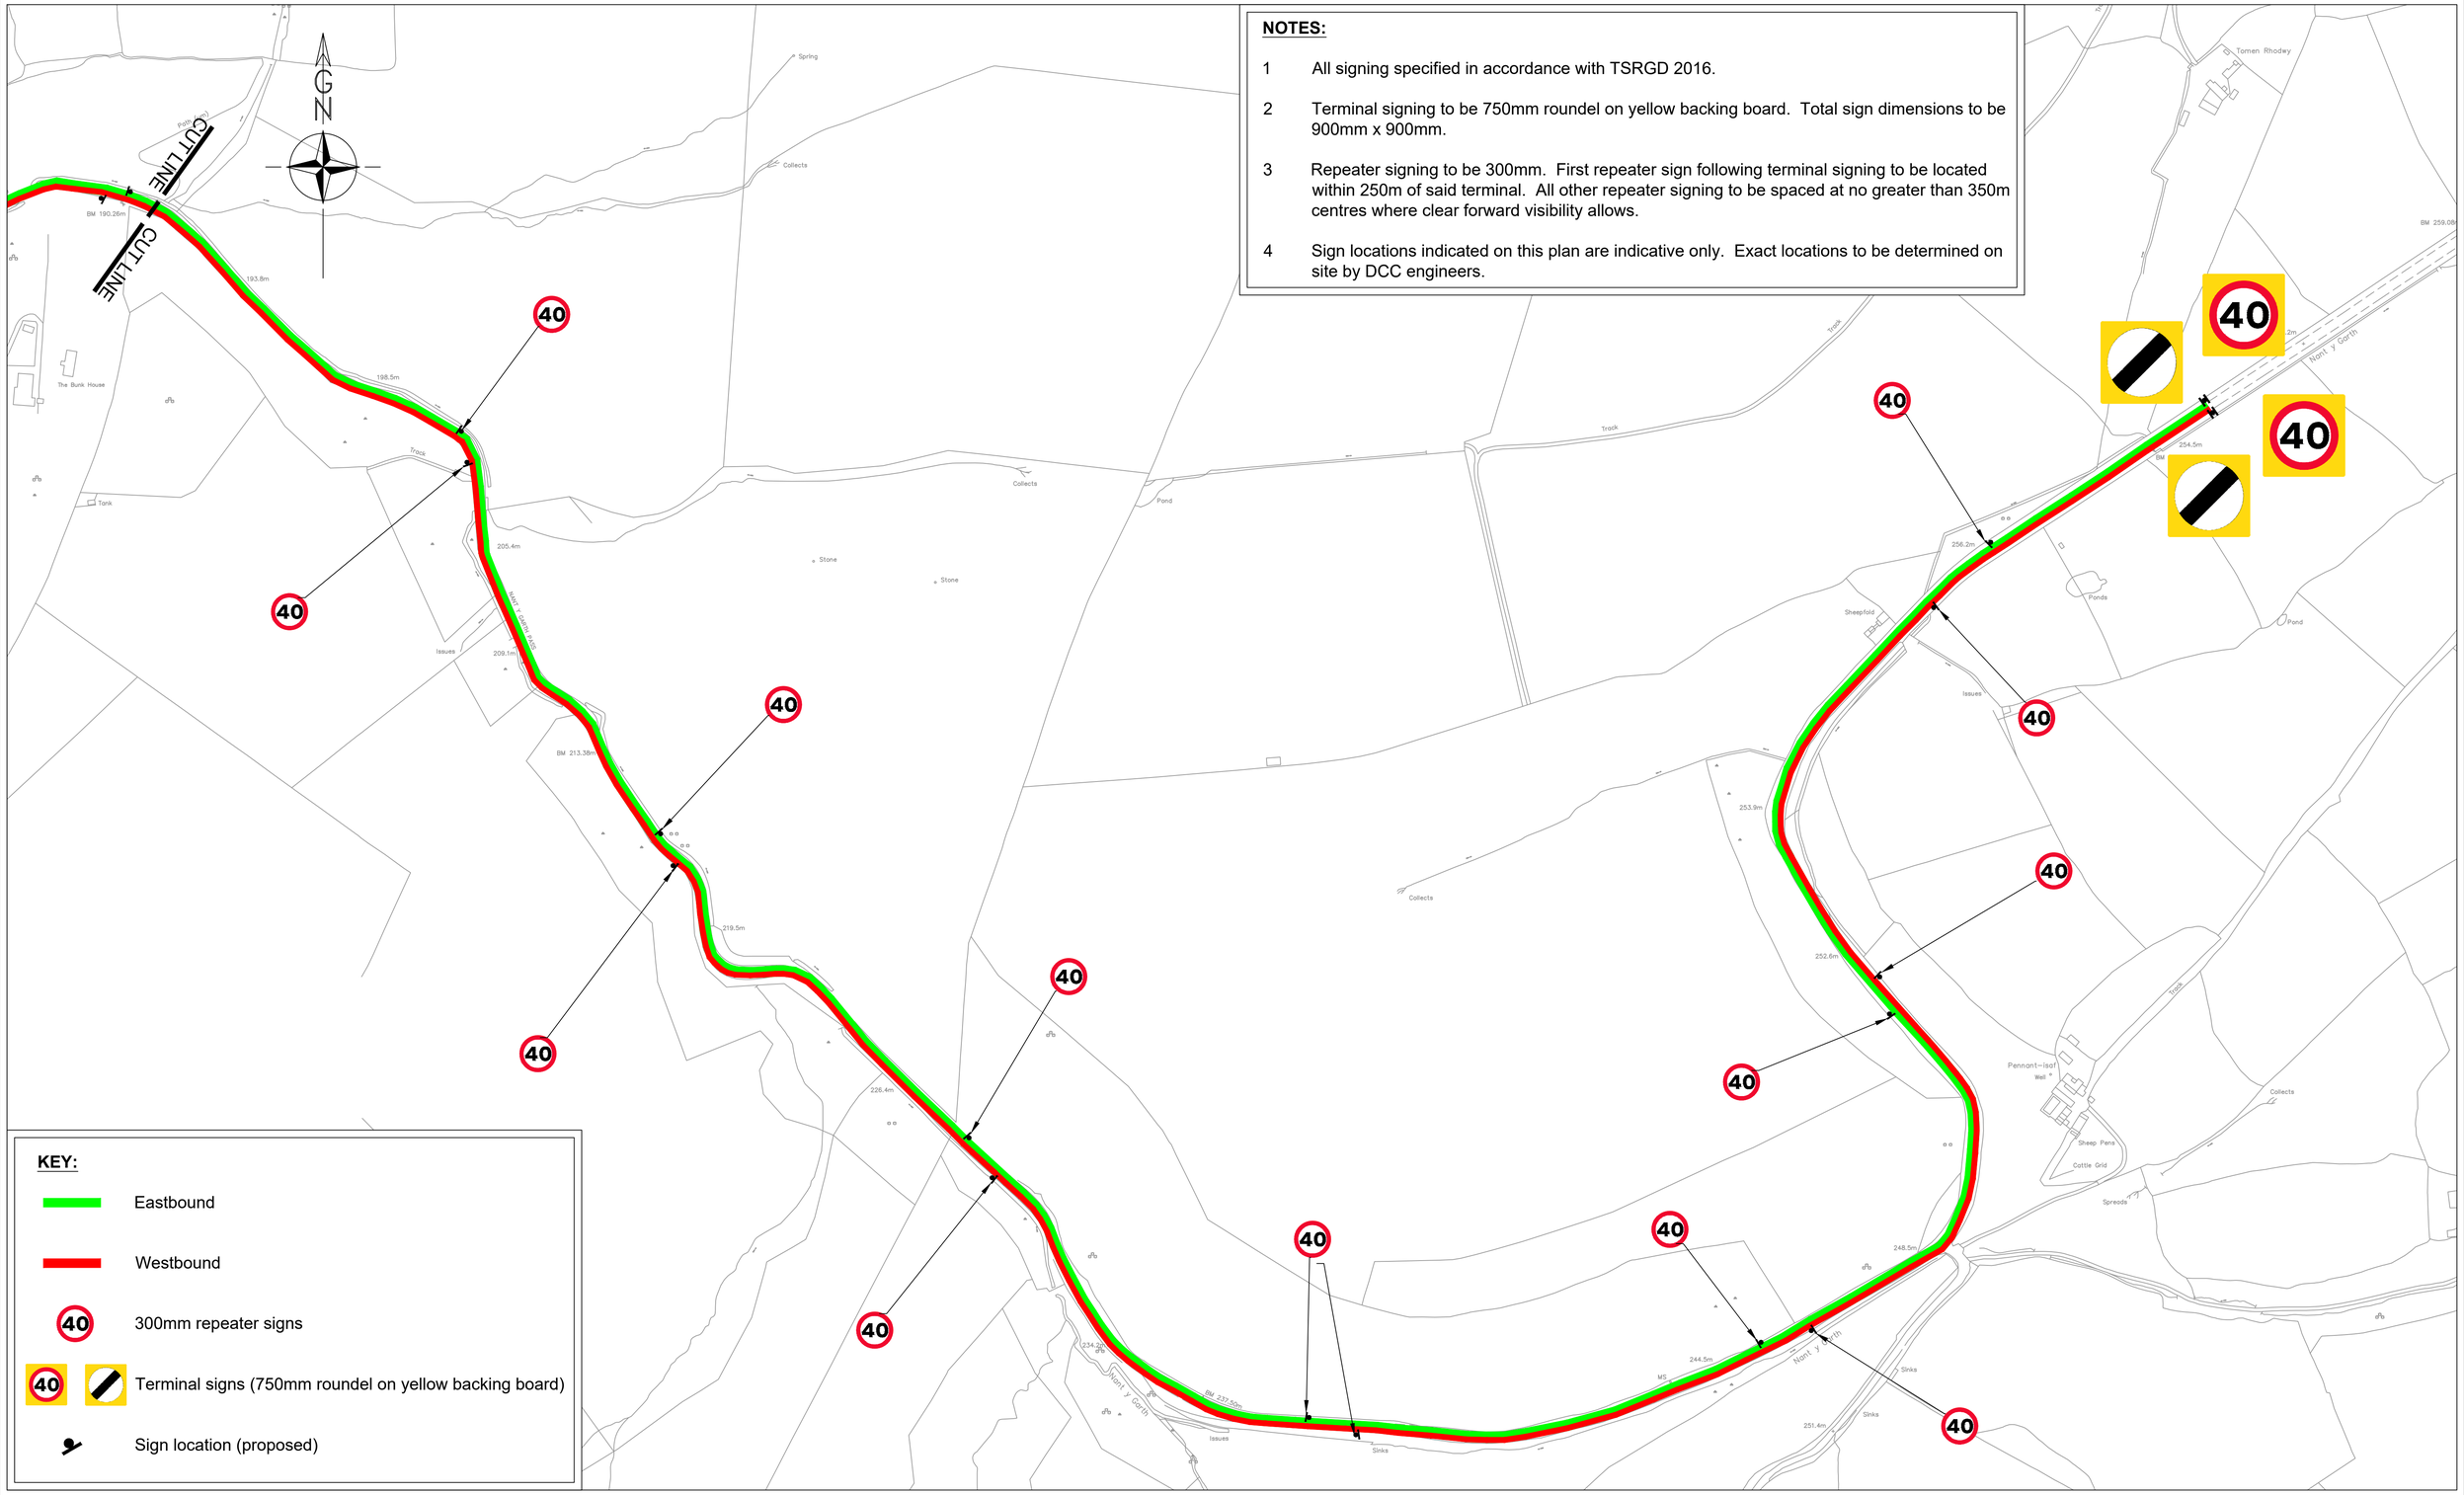


**KEY:**

- Eastbound
- Westbound
- 40 — 300mm repeater signs
- 40 + terminal — Terminal signs (750mm roundel on yellow backing board)
- Sign location (proposed)

Cyngor sir ddinbych denbighshire County Council

Pennaeth Cynllunio a Gwarchod y Cyhoedd
Head of Planning and Public Protection

Traffig, Parcio a Diogelwch Ffyrdd
Traffic, Parking and Road Safety

DRAWING NUMBER: 1

| | |
|---|---|
| JOB NUMBER | -- |
| DRAWING SCALES | NTS |
| NATIONAL GRID REFERENCE | 315078, 351922 |
| DRAWN BY | EP |
| APPROVED BY | BWJ |

AMENDMENTS

| | | | | |
|---|---|---|---|---|
| A | Original Drawing | | | 18.04.19 |

DRAWING STATUS: DRAFT

LAST EDIT DATE: 18.04.19

SCHEME: NANT Y GARTH SPEED LIMIT REVIEW

DRAWING TITLE: PROPOSED 40MPH SPEED LIMIT EXTENTS (SHEET 2 OF 2)

DRAWING NUMBER: --