Transit Site

Newly adopted highway to fall towards existing carriageway at 1:100.

R10.00

R10.00

Refer to Inset B for carriageway tie-in detail.

Proposed passing place 10m long, carriageway widened by 0.5m (refer to Inset A)

Proposed passing place 10m long, carriageway widened by 0.5m (refer to Inset A)

Residential Site

R10.00


R10.00

Refer to Inset B for carriageway tie-in detail.

Newly adopted highway to fall towards existing carriageway at 1:100.

KEY

Highway to be adopted

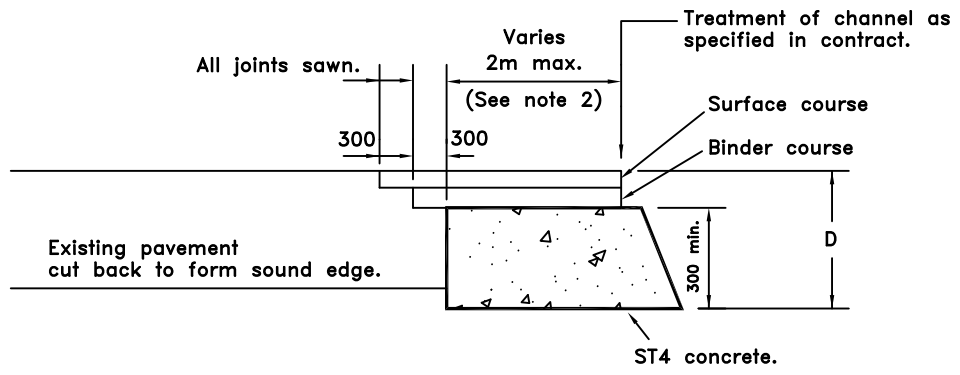



Notes:

1. 'D' is overall new pavement thickness including subbase, minimum 300 concrete.
2. Where widening dimension is less than 300, concrete treatment is to be extended beyond new channel line such that upper surface width of concrete is 350 minimum.
3. Kerb, bed and backing details as per Standard Detail Drg. No. 11/01/02.
4. Surface course material should be chosen to match as closely as possible the existing adjacent surface.

Scale NTS

INSET A – CARRIAGEWAY WIDTH INCREASED BY LESS THAN 2M.

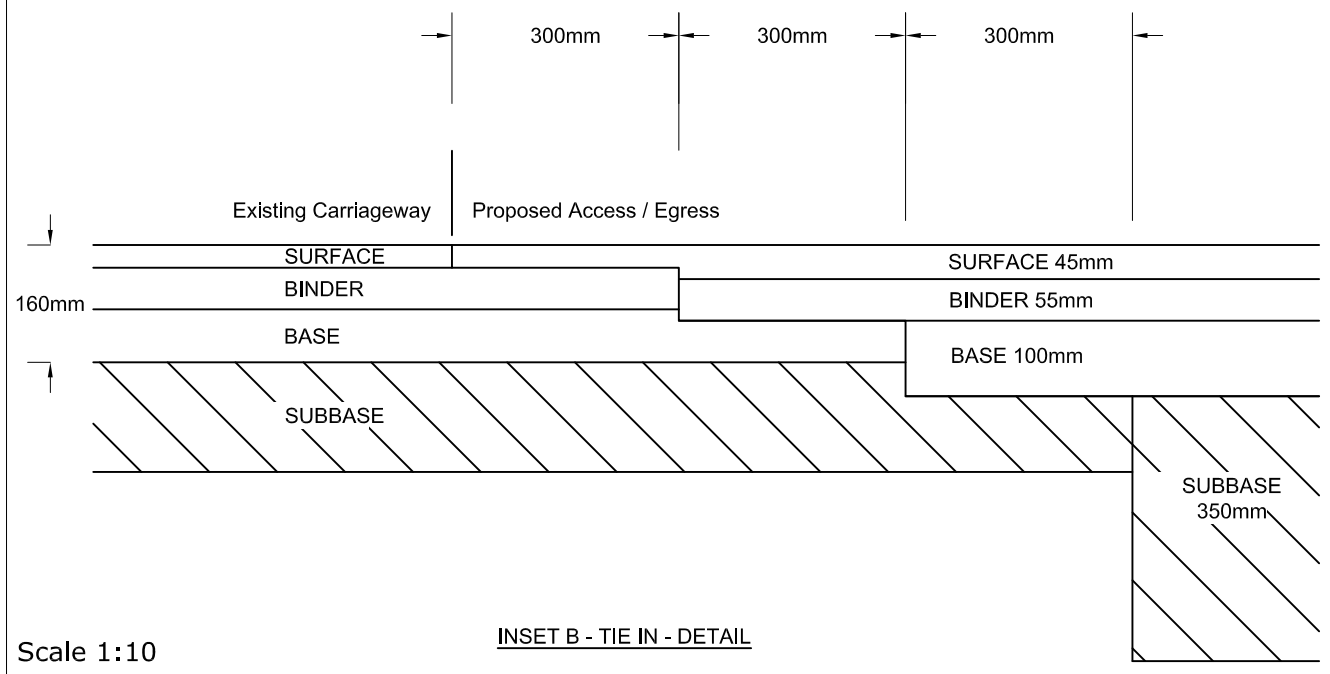


Scale 1:10

INSET B - TIE IN - DETAIL

Scale 1:1250

RHIF LLUNIAD/DRAWING NUMBER: H4/18410/D/02A

Cyngor sir ddinbych denbighshire County Council

PENNAETH PRIFFYRDD A GWASANAETHAU AMGYLCHEDDOL
HEAD OF HIGHWAYS AND ENVIRONMENTAL SERVICES
ADRAN PRIFFYRDD A GWASANAETHAU AMGYLCHEDDOL
DEPARTMENT OF HIGHWAYS AND ENVIRONMENTAL SERVICES

This map is reproduced from Ordnance Survey material with the permission of Ordnance Survey on behalf of the Controller of Her Majesty's Stationery Office © Crown copyright. Unauthorised reproduction infringes Crown copyright and may lead to prosecution or civil proceedings. Denbighshire County Council. 100023408. 2018

Atgynhyrchir y map hwn o ddeunydd yr Ordnance Survey gyda chaniatâd yr Ordnance Survey ar ran Rheolwr Llyfrfa Ei Mawrhydi © Hawlfraint y Goron. Mae atgynhyrchu heb ganiatâd yn torri hawlfraint y Goron a gall hyn arwain at erlyniad neu achos sifil. Cyngor Sir Ddinbych. 100023408. 2018

| | |
|---|---|
| RHIF GWAITH/JOB NUMBER | |
| GRADDFEYDD/DRAWING SCALES | As Shown @A3 |
| RHIF GRID/NATIONAL GRID REFERENCE | SJ0273 / SJ0274 |
| DYLUNIWYD GAN/DRAWN BY | RT |
| CYMERADWYWYD GAN/APPROVED BY | EP |

NEWIDIAU/AMENDMENTS

| | | |
|---|---|---|
| A | Original Drawing | 08/10/18 |

STATWS LLUNIAD/DRAWING STATUS: ISSUE

DYDDIAD NEWID OLAF/LAST EDIT DATE: 08/10/18

CYNLLUN/SCHEME: GREENGATES FARM

TEITL LLUNIAD/DRAWING TITLE: PAVEMENT

RHIF LLUNIAD/DRAWING NUMBER: H4/18410/D/02A