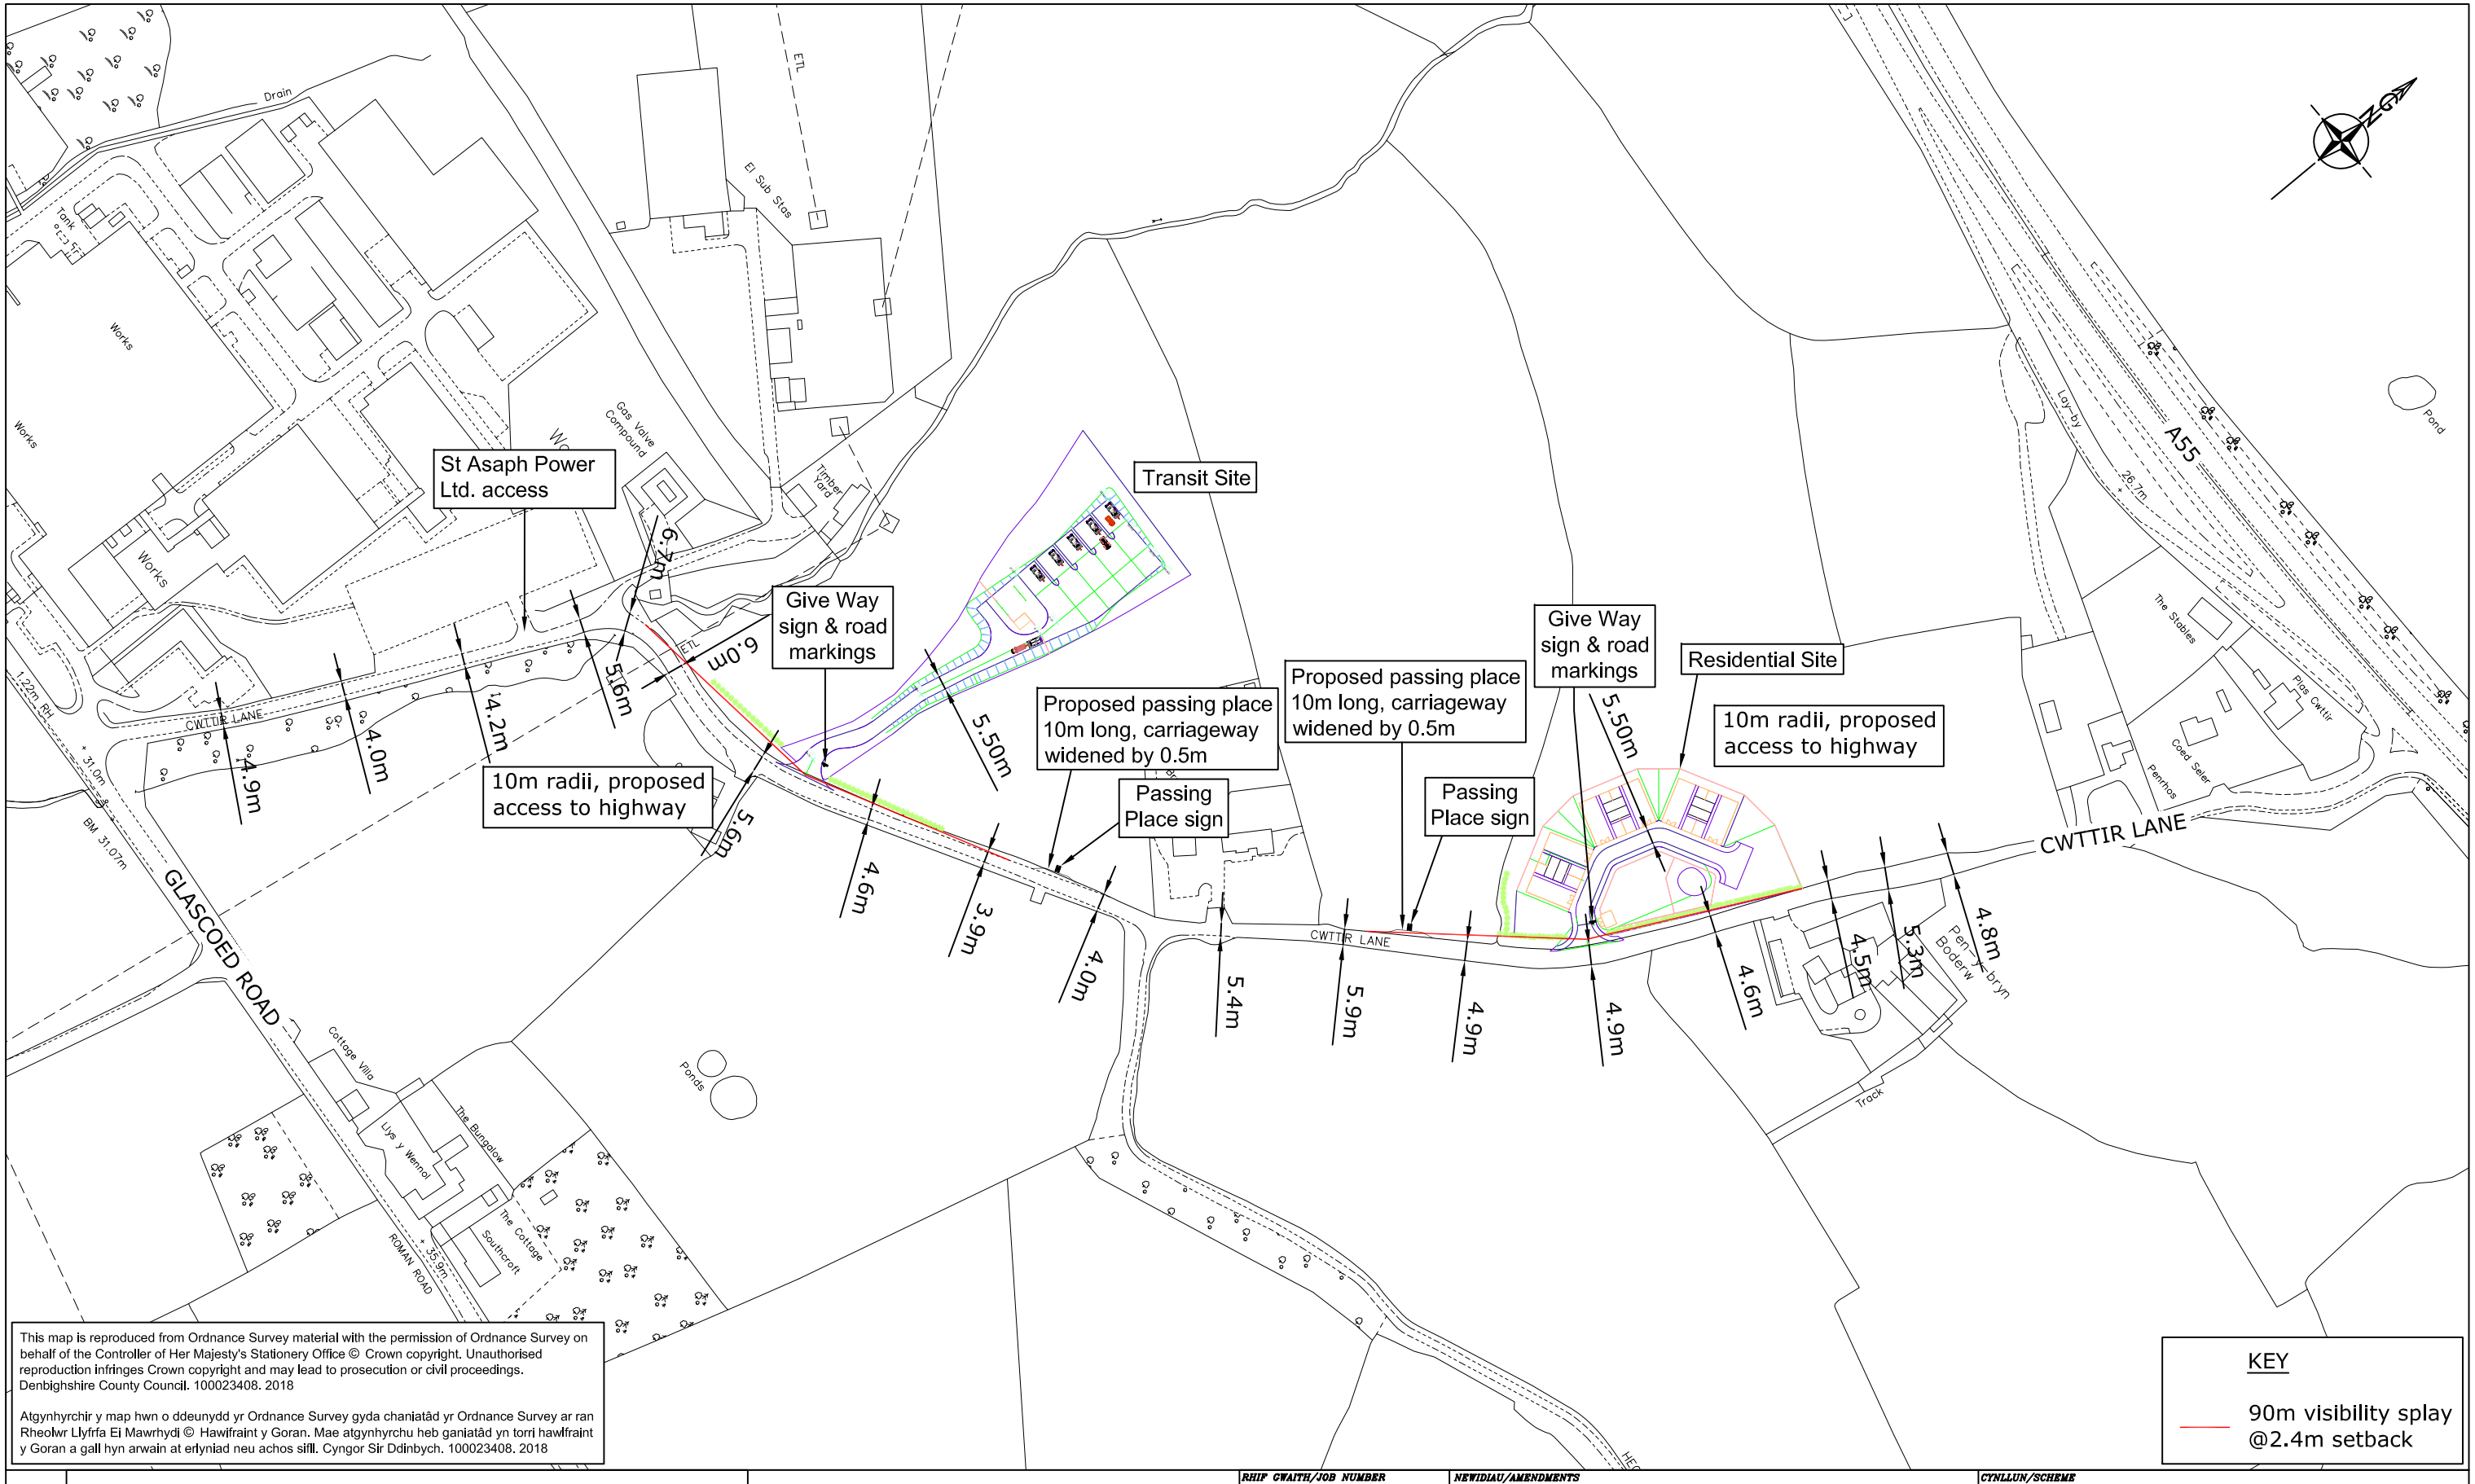


This map is reproduced from Ordnance Survey material with the permission of Ordnance Survey on behalf of the Controller of Her Majesty's Stationery Office © Crown copyright. Unauthorised reproduction infringes Crown copyright and may lead to prosecution or civil proceedings. Denbighshire County Council. 100023408. 2018

Atgynhyrchir y map hwn o ddeunydd yr Ordnance Survey gyda chaniatâd yr Ordnance Survey ar ran Rheolwr Llyfrfa Ei Mawrhydi © Hawlfraint y Goran. Mae atgynhyrchu heb ganiatâd yn torri hawlfraint y Goran a gall hyn arwain at erlyniad neu achos sifil. Cyngor Sir Ddinbych. 100023408. 2018

KEY

90m visibility splay @2.4m setback

RHIF LLUNIAD/DRAWING NUMBER: H4/18210/D/01C

Cyngor sir ddinbych denbighshire County Council

PENNAETH PRIFFYRDD A GWASANAETHAU AMGYLCHEDDOL
HEAD OF HIGHWAYS AND ENVIRONMENTAL SERVICES
ADRAN PRIFFYRDD A GWASANAETHAU AMGYLCHEDDOL
DEPARTMENT OF HIGHWAYS AND ENVIRONMENTAL SERVICES

RHIF GWAITH/JOB NUMBER:

GRADDFEYDD/DRAWING SCALES: 1:2500 @A3

RHIF GRID/NATIONAL GRID REFERENCE: SJ0273 / SJ0274

DYLUNIWYD GAN/DRAWN BY: RT

CYMERADWYWYD GAN/APPROVED BY: EP

NEWIDIAU/AMENDMENTS

A	Original Drawing	23/08/18
B	Traffic Signs Added	23/08/18
C	Passing Places Amended	29/08/18

STATWS LLUNIAD/DRAWING STATUS: ISSUE

DYDDIAD NEWID OLAF/LAST EDIT DATE: 29/08/18

CYNLLUN/SCHEME: GREENGATES FARM

TEITL LLUNIAD/DRAWING TITLE: GENERAL ARRANGEMENT

RHIF LLUNIAD/DRAWING NUMBER: H4/18210/D/01C